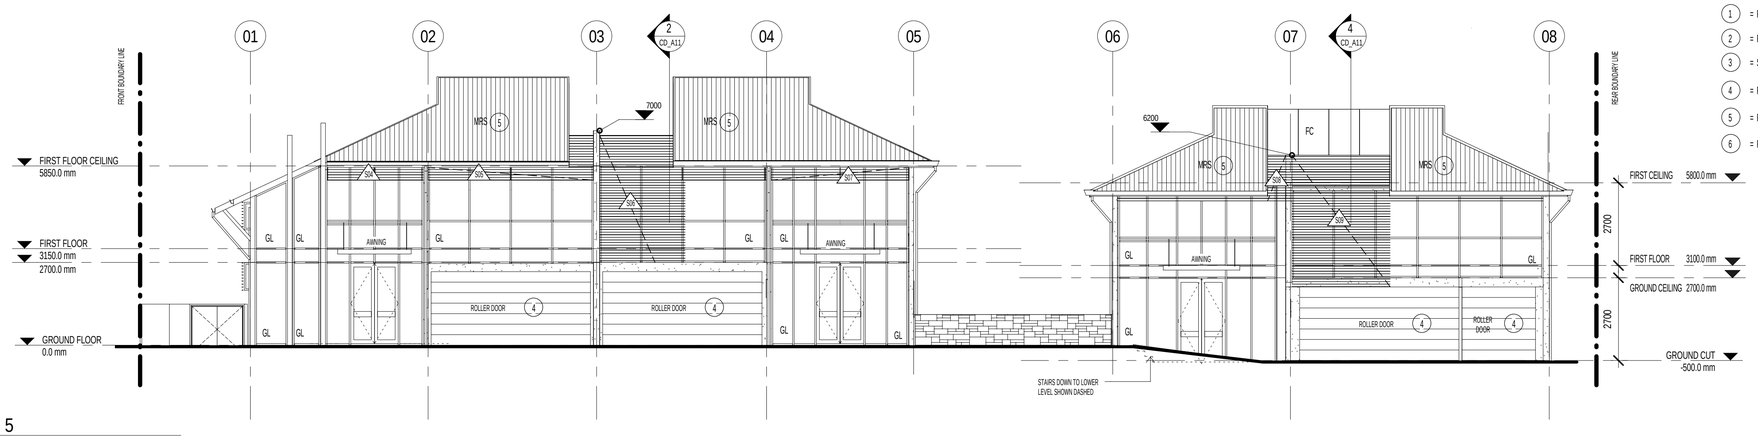

1 CD_A10 ELEVATION 5
1 : 100

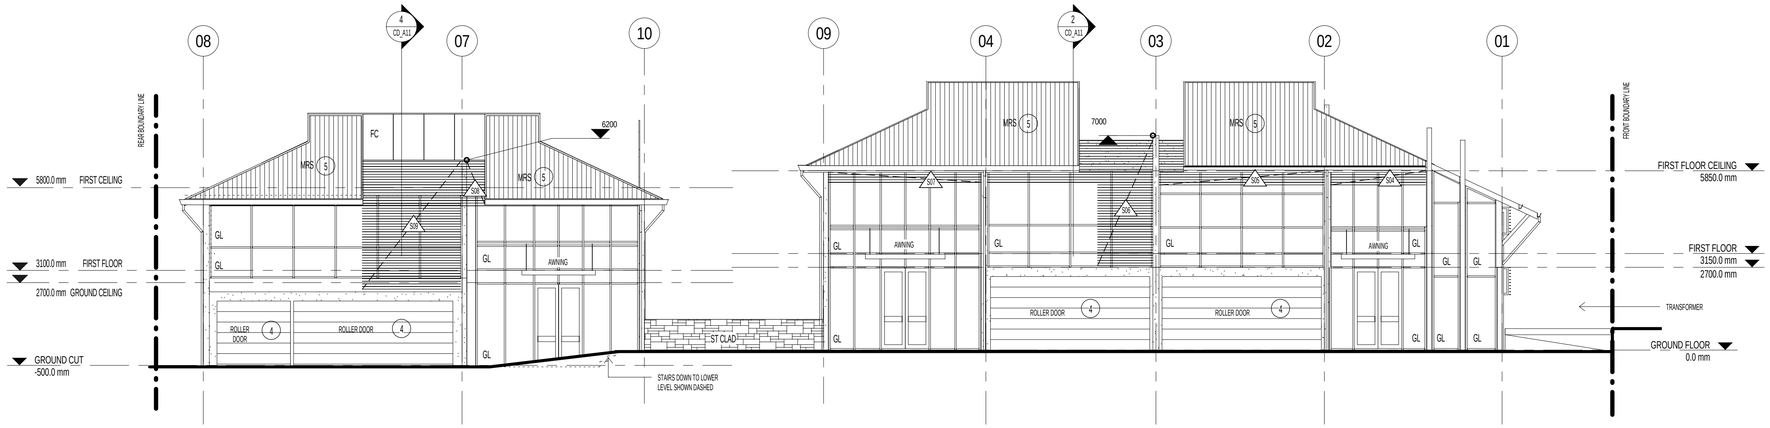

2 CD_A10 ELEVATION 6
1 : 100

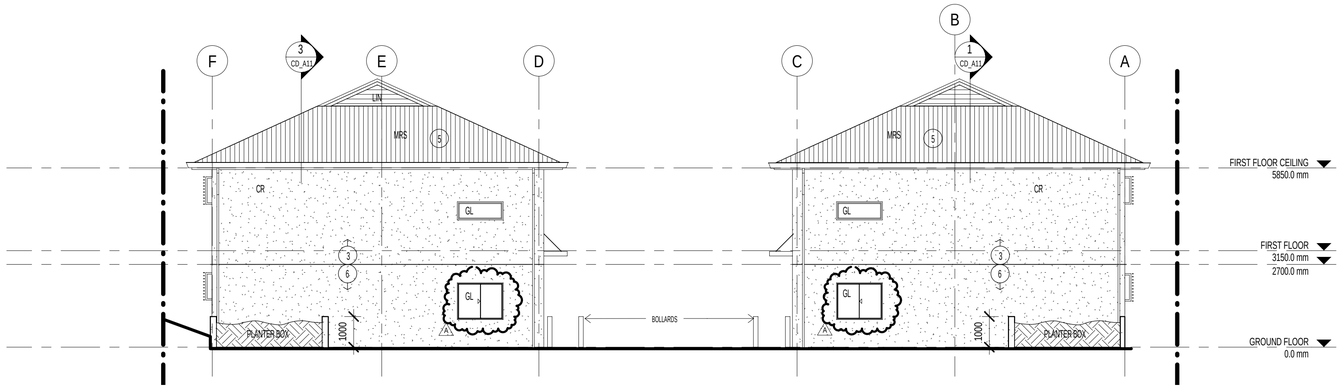

3 CD_A10 ELEVATION 7
1 : 100

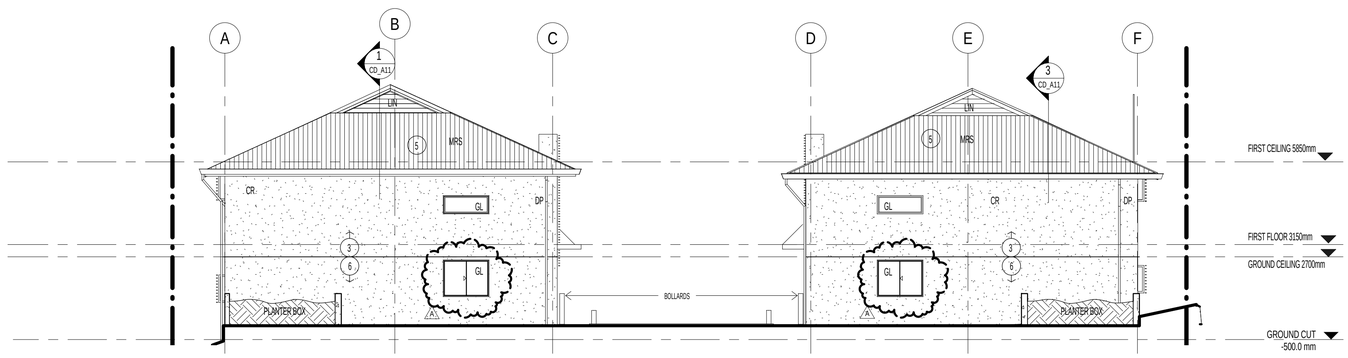

4 CD_A10 ELEVATION 8
1 : 100

COLOUR LEGEND

1 = RESENE 'NOMAD'
2 = RESENE 'MAKARA'
3 = SPLIT FACED BLOCKWORK CLADDING - 'CHARCOAL'
4 = RESENE 'WHITE POINTER'
5 = ROOF - COLORBOND 'DUNE'
6 = RESENE 'CHARCOAL'

DRAWING ISSUE BA

DATE	PROPRIETOR	BUILDER	STRUCT. ENG	MECH. ENG	ELEC. ENG	HYDRAULIC	COUNCIL	TOWN PLAN
13.07.07			✓					
10.09.07	✓							
29.01.08	✓							

DATE:	REVISION:	BY:	
29.01.08	1	DM	FOR CONSTRUCTION ISSUE
18.12.07	C	SW	WINDOWS ADDED SCHEDULE
09.10.07	B	SW	WINDOWS CHANGE TO GLASS BLOCKS
18.09.07	A	SW	WINDOWS ADDED

Hammer Capital Pty Ltd
Property Development and Investment

PAUL ZIUKELIS ARCHITECTS

THE PEGASUS CENTRE
SUITE 32 / 42, BUNDALL ROAD, BUNDALL QLD 4215
Ph: (07) 5570 1388 Fax: (07) 5570 1399
Email: pza@bigpond.com
ABN: 81 133 306 504

CLIENT:	HAMMER CAPITAL PTY LTD
PROJECT:	80 SMITH STREET - SOUTHPORT
DRAWN TITLE:	ELEVATIONS SHEET 2 OF 2
SCALE:	1 : 100 @ A1
DATE:	10.10.07
DRAWN:	SW
CHECKED:	PZ
DESIGN CHK:	PZ
JOB NO:	06_043
DRAWING NO:	CD_A10
REVISION NO:	FOR CONSTRUCTION

GENERAL NOTES:

IF IN DOUBT OF THESE DRAWINGS OR ASSOCIATED DOCUMENTATION PLEASE CONTACT THIS FIRM FOR ADVICE OR ALTERATION.
THE BUILDER AND SUBCONTRACTORS MUST ENSURE THESE PLANS AND DOCUMENTATION DEEMS THAT THE RECIPIENTS OF THESE PLANS ARE SATISFIED THAT THEY ARE CORRECT IN ALL MANNERS AND THAT THEY TRULY REPRESENT THEIR INTENT TO THIS PROJECT.

ALL DRAWINGS REMAIN PROPERTY OF PAUL ZIUKELIS ARCHITECTS PTY LTD.

ALL WORKS ARE TO COMPLY WITH THE FOLLOWING:
- BUILDING CODE OF AUSTRALIA
- ALL RELEVANT AUSTRALIAN STANDARDS.
- ALL RELEVANT LOCAL AUTHORITY BY-LAWS AND PLANNING SCHEMES.

REPRODUCTION AND ALTERATIONS AND NOT PERMITTED WITHOUT THE WRITTEN PERMISSION FROM PAUL ZIUKELIS ARCHITECTS PTY LTD. ALL RIGHTS ARE RESERVED.
VERIFY ALL DIMENSIONS ON SITE.

© COPYRIGHT OF PAUL ZIUKELIS ARCHITECTS PTY LTD

DO NOT SCALE THIS DRAWING. IF IN DOUBT ASK.

BA ISSUE
NOT FOR CONSTRUCTION

29/01/2008 3:12:02 PM